


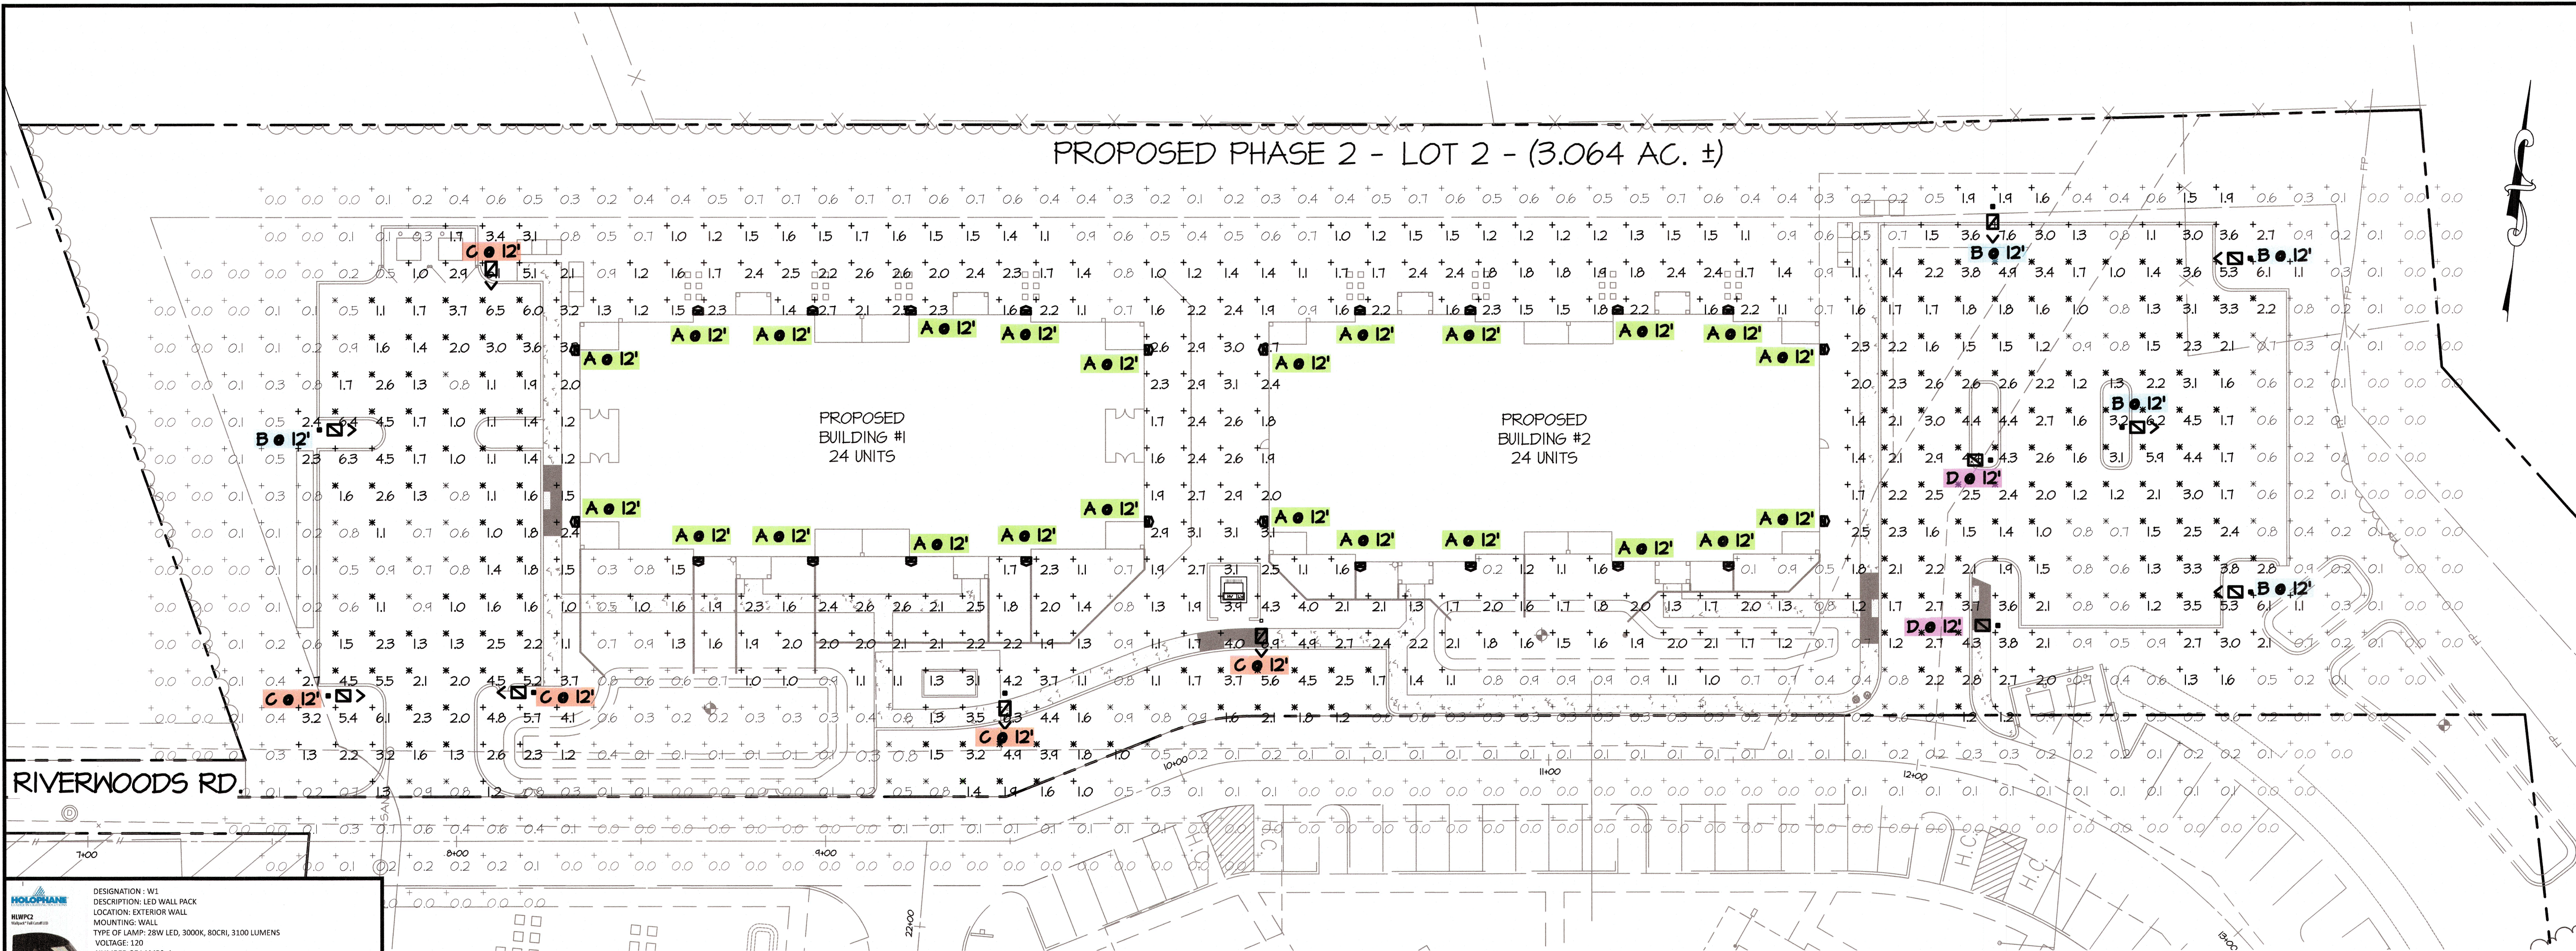


HOLOPHANE
HLWPC2
Model P10 40K 120
DESIGNATION: WL
DESCRIPTION: LED WALL PACK
LOCATION: EXTERIOR WALL
MOUNTING: WALL
TYPE OF LAMP: 28W LED, 3000K, 80CRI, 3100 LUMENS
VOLTAGE: 120
NUMBER OF LAMPS: 1
MANUFACTURE:
HOLOPHANE: HLWPC2 P10 40K 120 TFTM BZSD 80CRI
PHILIPS LIGHTOLIER
FEATURES: FULL CUTOFF, DIE CAST ALUMINUM ALLOY HOUSING WITH GASKETED LENS FRAME, POWDER COAT FINISH, BRONZ SMART SENSOR, IMPACT RESISTANCE POLYCARBONATE LENS, 0-10V DIMMING, REPLACEABLE LED BOARD, ENERGY STAR, BADA, 15.54" X 11.53 X 4.76" HIGH

cyclone
DESIGNATION: S1
DESCRIPTION: PEDESTRIAN SITE POLE LIGHT
LOCATION: PARKING LOTS
MOUNTING: 12' POLE
TYPE OF LAMP: 47.1W LED, 4000K, 80CRI, 5972 LUMENS
VOLTAGE: 120/208
NUMBER OF LAMPS: 1
MANUFACTURE:
CYCLONE TRIBECA BECS1-FGC-TR-P30-40K TYPE III, MEDIUM
PHILIPS LIGHTOLIER
FEATURES: DIE CAST ALUMINUM ALLOY HOUSING, THERMOSET POWDER COAT, BRONZ, PRECISION MOLDED POLYCARBONATE OPTIC, IMPACT RESISTANCE AND UV STABLE, SUITABLE FOR DAMP LOCATIONS, ENERGY STAR, BADA, SINGLE HEAD, 31.06" X 15.0" X 4.56" HIGH, 4"x4"x12" BRONZE POLE, 2-3/8" ROUND TENON MOUNT ADAPTOR, DIMMING CONTROL, PHOTO CELL, SMART SENSOR.

cyclone
DESIGNATION: S2
DESCRIPTION: PEDESTRIAN SITE POLE LIGHT
LOCATION: PARKING LOTS
MOUNTING: 12' POLE
TYPE OF LAMP: 47.1W LED, 4000K, 80CRI, 6064 LUMENS
VOLTAGE: 120/208
NUMBER OF LAMPS: 1
MANUFACTURE:
CYCLONE TRIBECA BECS1-FGC-TR-P30-40K TYPE V5, SHORT
PHILIPS LIGHTOLIER
FEATURES: DIE CAST ALUMINUM ALLOY HOUSING, THERMOSET POWDER COAT, BRONZ, PRECISION MOLDED POLYCARBONATE OPTIC, IMPACT RESISTANCE AND UV STABLE, SUITABLE FOR DAMP LOCATIONS, ENERGY STAR, BADA, SINGLE HEAD, 31.06" X 15.0" X 4.56" HIGH, 4"x4"x12" BRONZE POLE, 2-3/8" ROUND TENON MOUNT ADAPTOR, DIMMING CONTROL, PHOTO CELL, SMART SENSOR.

cyclone
DESIGNATION: S7
DESCRIPTION: PEDESTRIAN SITE POLE LIGHT
LOCATION: PARKING LOTS
MOUNTING: 12' POLE
TYPE OF LAMP: 47.5W LED, 4000K, 80CRI, 5848 LUMENS
VOLTAGE: 120/208
NUMBER OF LAMPS: 1
MANUFACTURE:
CYCLONE TRIBECA BECS1-FGC-TR-P30-40K TYPE IV, SHORT
PHILIPS LIGHTOLIER
FEATURES: DIE CAST ALUMINUM ALLOY HOUSING, THERMOSET POWDER COAT, BRONZ, PRECISION MOLDED POLYCARBONATE OPTIC, IMPACT RESISTANCE AND UV STABLE, SUITABLE FOR DAMP LOCATIONS, ENERGY STAR, BADA, SINGLE HEAD, 31.06" X 15.0" X 4.56" HIGH, 4"x4"x12" BRONZE POLE, 2-3/8" ROUND TENON MOUNT ADAPTOR, DIMMING CONTROL, PHOTO CELL, SMART SENSOR.

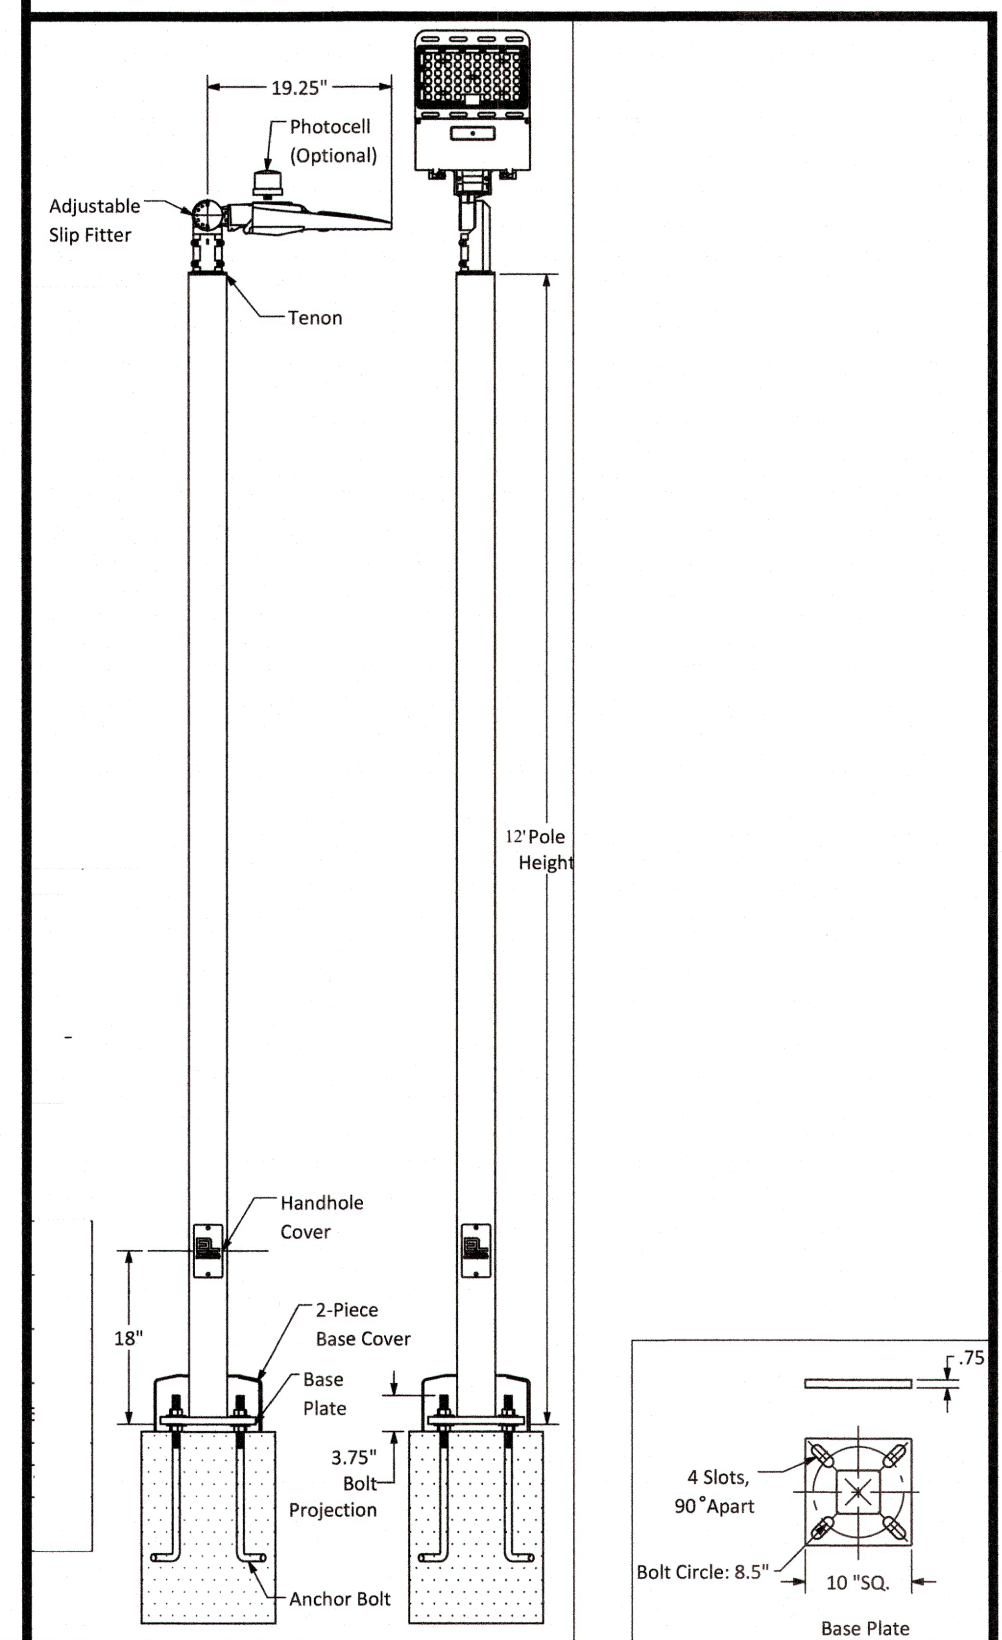

PROPOSED SITE LIGHTING HALO VALUES

SCALE: 1" = 20'

SITE LIGHTING TABULATION LEGEND

- A = WALL MOUNTED LIGHTS = 24 LOCATIONS
 - B = 12' POLE PARKING LOT LIGHTS = 5 LOCATIONS
 - C = 12' POLE PARKING LOT LIGHTS = 5 LOCATIONS
 - D = 12' POLE PARKING LOT LIGHTS = 2 LOCATIONS
- 36 TOTAL PROPOSED LIGHTING LOCATIONS

PROPOSED LIGHTING FIXTURE DESCRIPTION DETAILS										
Symbol	Label	QTY	Manufacturer	Catalog Number	Description	Filename	Lumens per Fixture	LLF	Wattage	Distribution
	A	24	Holophane	HLWPC2 P10 40K XX TFTM XXXXX 80CRI	Wallpack Full Cutoff LED, LED Performance Package P10, 4000 series CCT, Voltage, Forward Throw Medium with 80 CRI LEDs	HLWPC2_P10_40K_XX_TFTM_XX_XXXX_80CRI.les	2843	0.95	28	TYPE IV, SHORT, BUG RATING: BI - UO - GI
	B	5	Cyclone Lighting	BEC5xA-FGC-T4-P30-40K	Tribeca	BEC5xA-FGC-T4-P30-40K.les	5848	0.98	47.51244	Type IV, Short
	C	5	Cyclone Lighting	BEC5xA-FGC-T3M-P30-40K	Tribeca	BEC5xA-FGC-T3M-P30-40K.les	5472	0.98	47.18586	Type III, Medium
	D	2	Cyclone Lighting	BEC5xA-FGC-T5-P30-40K	Tribeca	BEC5xA-FGC-T5-P30-40K.les	6064	0.98	47.24541	Type V5, Short



BAY STATE LAND SERVICES
Civil & Structural Engineers
Land Planners & Land Surveyors
Environmental Engineers
Geo-Technical, Materials Testing and Inspections

2012 Rock Spring Road
Suite D
Forest Hill, Maryland 21050
Phone: 410-879-4747
Fax: 410-420-3949
www.baystatelandservices.com

PHASE 2 - PROPOSED LIGHTING HALO IMPACT & DETAIL PLAN
TAX MAP: 25 / PARCEL: 95

RIVERWOODS AT NORTH EAST
TOWN OF NORTH EAST, MD

FIFTH ELECTION DISTRICT

CECIL COUNTY, MARYLAND

REVISIONS			DATE:	DRAWING NO.
NO.	DATE	DESCRIPTION	07/30/2025	LT01
			SCALE:	
			1"=20'	
			DRAWN BY:	
			TRL	
			CHECKED BY:	
			MME	
			BSL'S JOB NO:	
			12105	

SHEET 1 OF 1